R.L. 70.90 Floor plan (Garage Level)
1:50@A1 1:100@A3

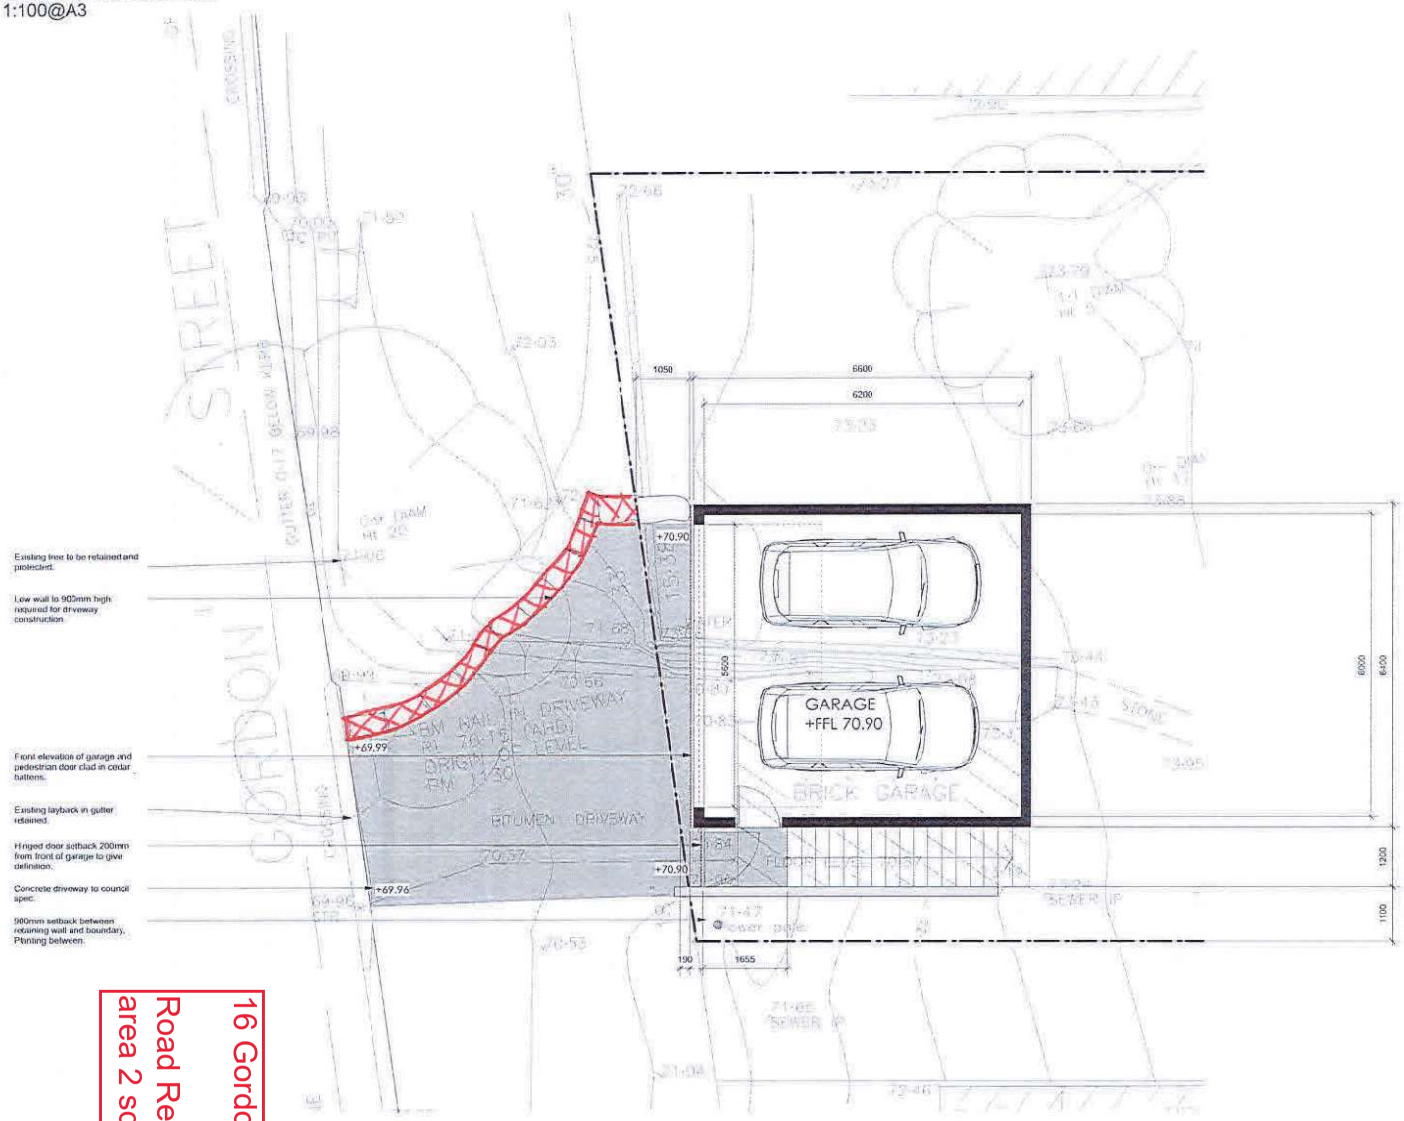

16 Gordon Street, Clontarf

Road Reserve Consent - area 2 sq m approx.

Jamie King
Landscape Architect
(DESIGNING SPACES)

NORTHERN BEACHES COUNCIL

THIS PLAN IS TO BE READ IN CONJUNCTION WITH

Endorsement Date: 19/9/2017

DA176/2012 - Part2

H	14/8/17	For revised S96
G	21/6/17	For revised S96
F	3/4/17	For S96
E	27/2/17	Pre-DA
E	17/2/17	DRAFT issue OPTION E
C	8/2/17	DRAFT issue for review
B	2/2/17	DRAFT issue for review
A	24/1/17	DRAFT issue for review

Notes:
- Do not scale off plan.
- Contractors to check all measurements onsite before starting or commencing work.
- If discrepancies arrise, contact the Landscape Architect.
- This drawing is copyright and is not to be reproduced in anyway without written consent of Jamie King Landscape Architect.

SCALE	DATE	REVISION	
PROJECT	16 Goordon St, Clontarf		PROJECT # 1741
CLIENT	Cates	DATE @ A1 / See above	DWG # Sht-101
DWG	Garage level RL 70.90	SCALE @ A1 1:100	
		DRAWN JR	
		CHKD JR	REVISION

Jamie King Landscape Architect
84 Palmgrove Rd. Avalon, NSW, 2107 T: 0421 517 991
W: www.jamieking.com.au
E: designer@jamieking.com.au